




1 WARSAW FACULTY LOUNGE RM 122
ID2.3W ID4.3 SCALE: 1/4" = 1'-0"

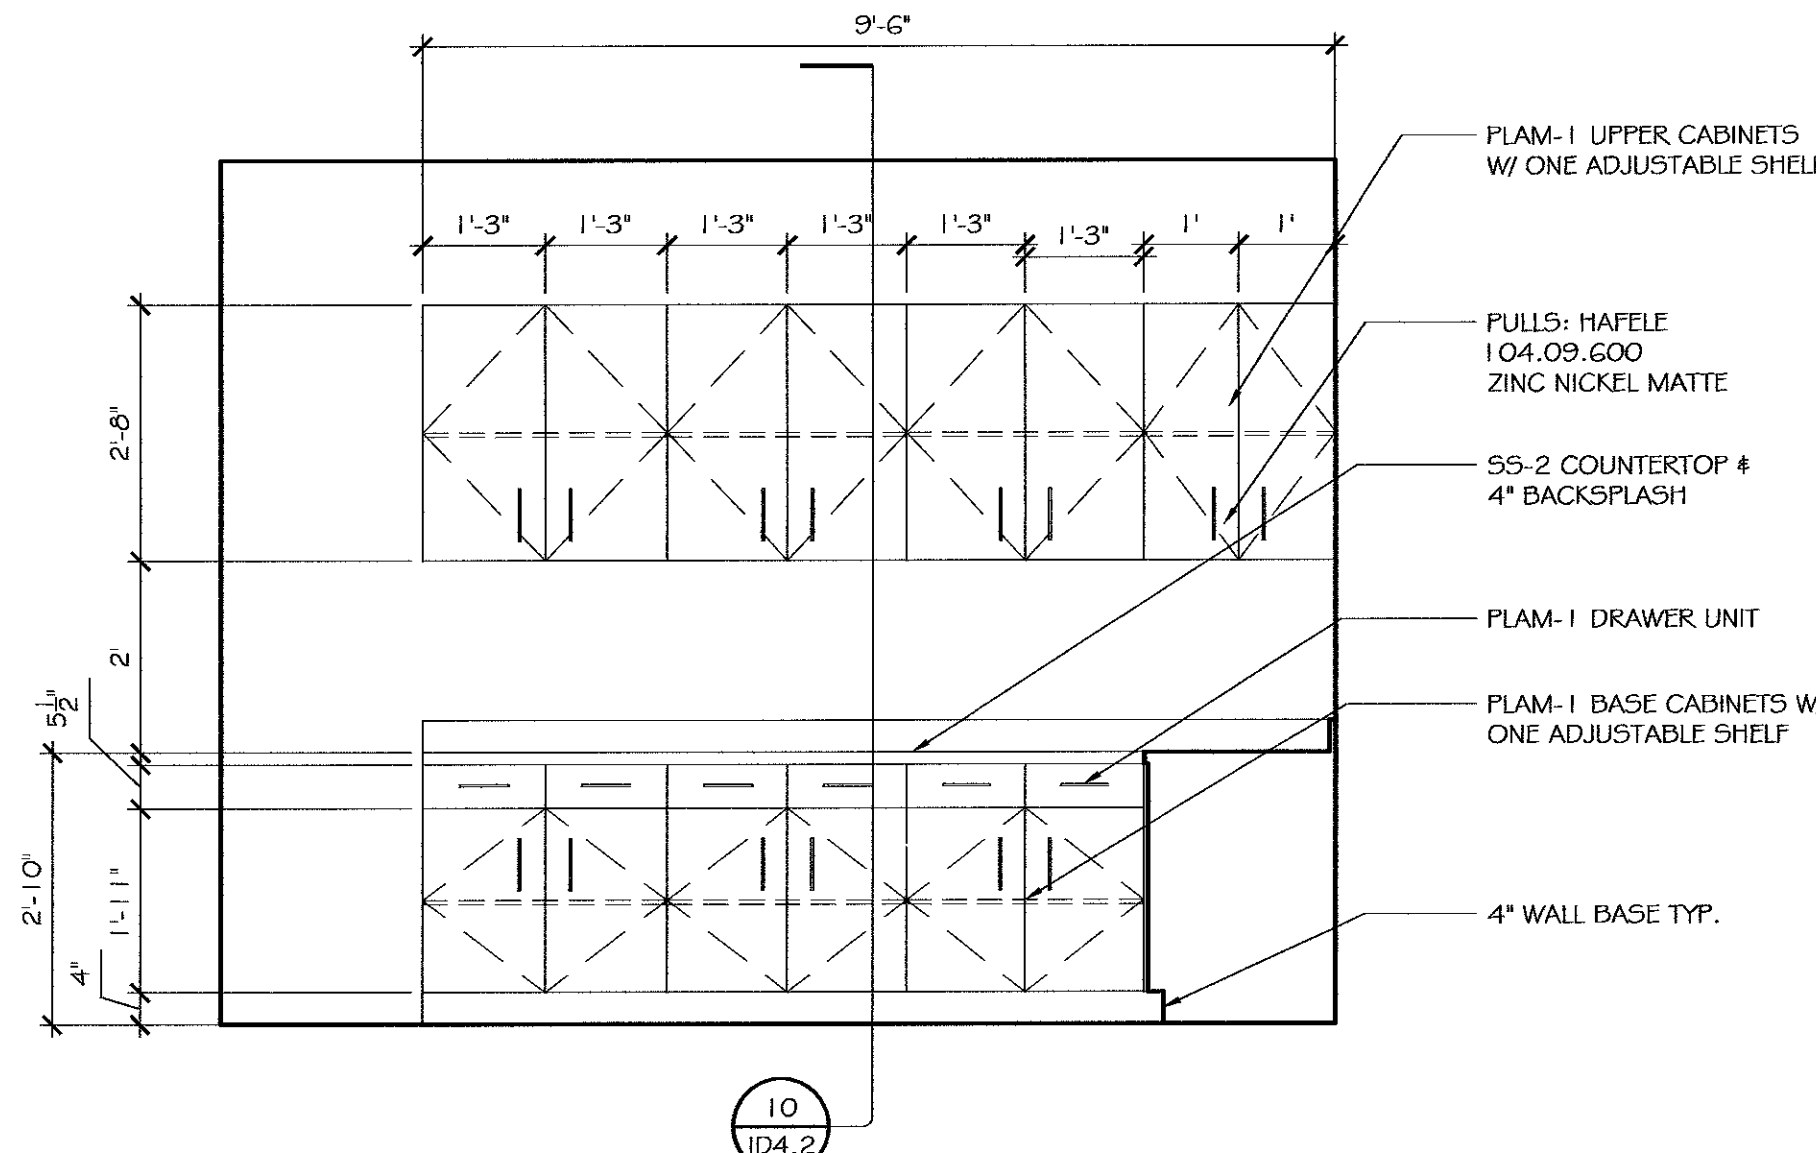


2 ELEVATION
ID4.3 ID4.3 SCALE: 1/2" = 1'-0"

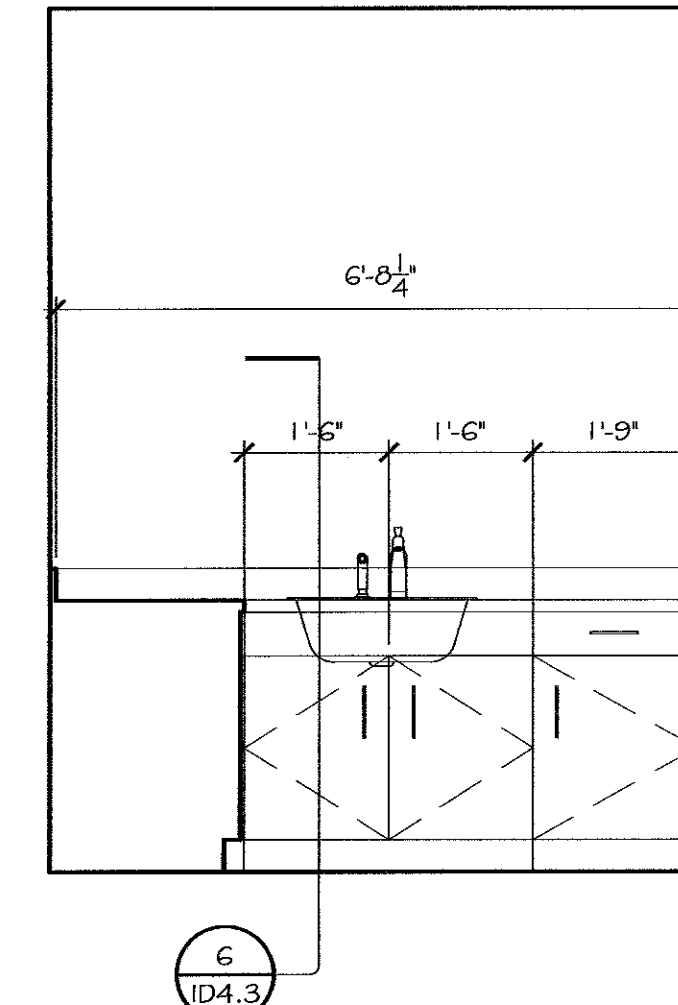


3 ELEVATION
ID4.3 ID4.3 SCALE: 1/2" = 1'-0"

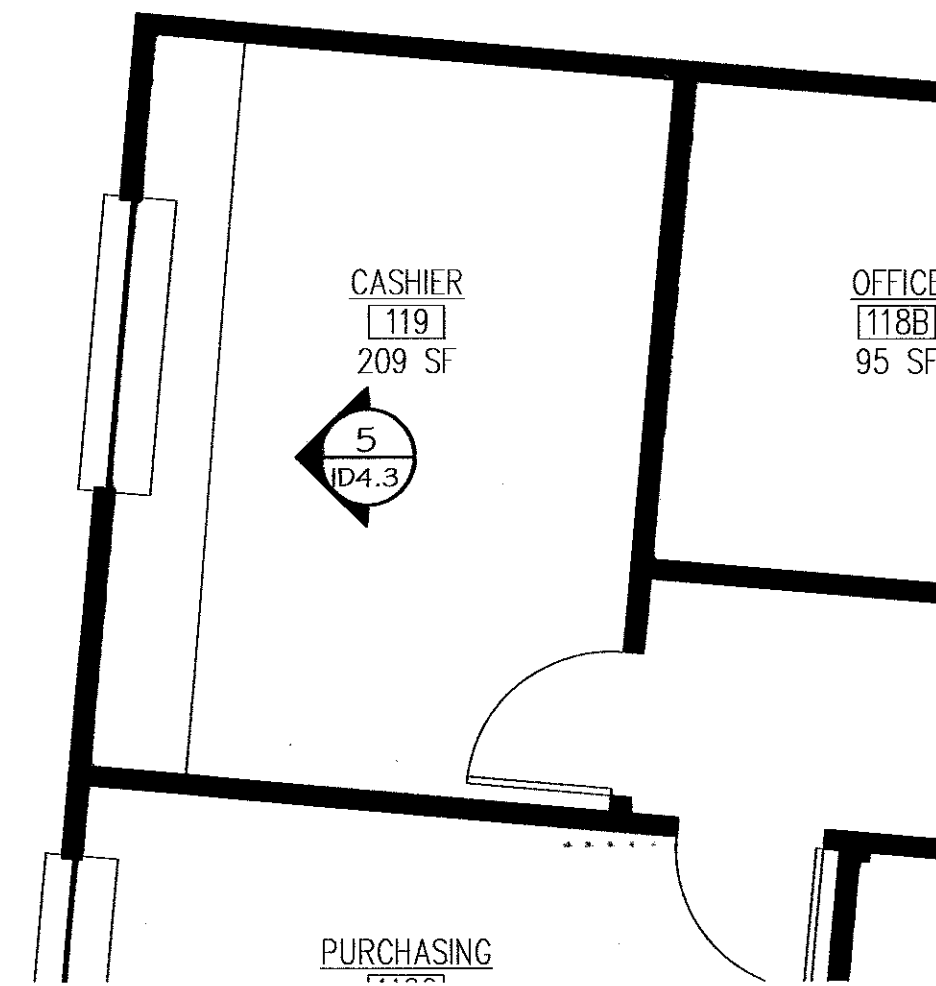


4 WARSAW CASHIER COUNTER RM 119
ID2.3W ID4.3 SCALE: 1/4" = 1'-0"

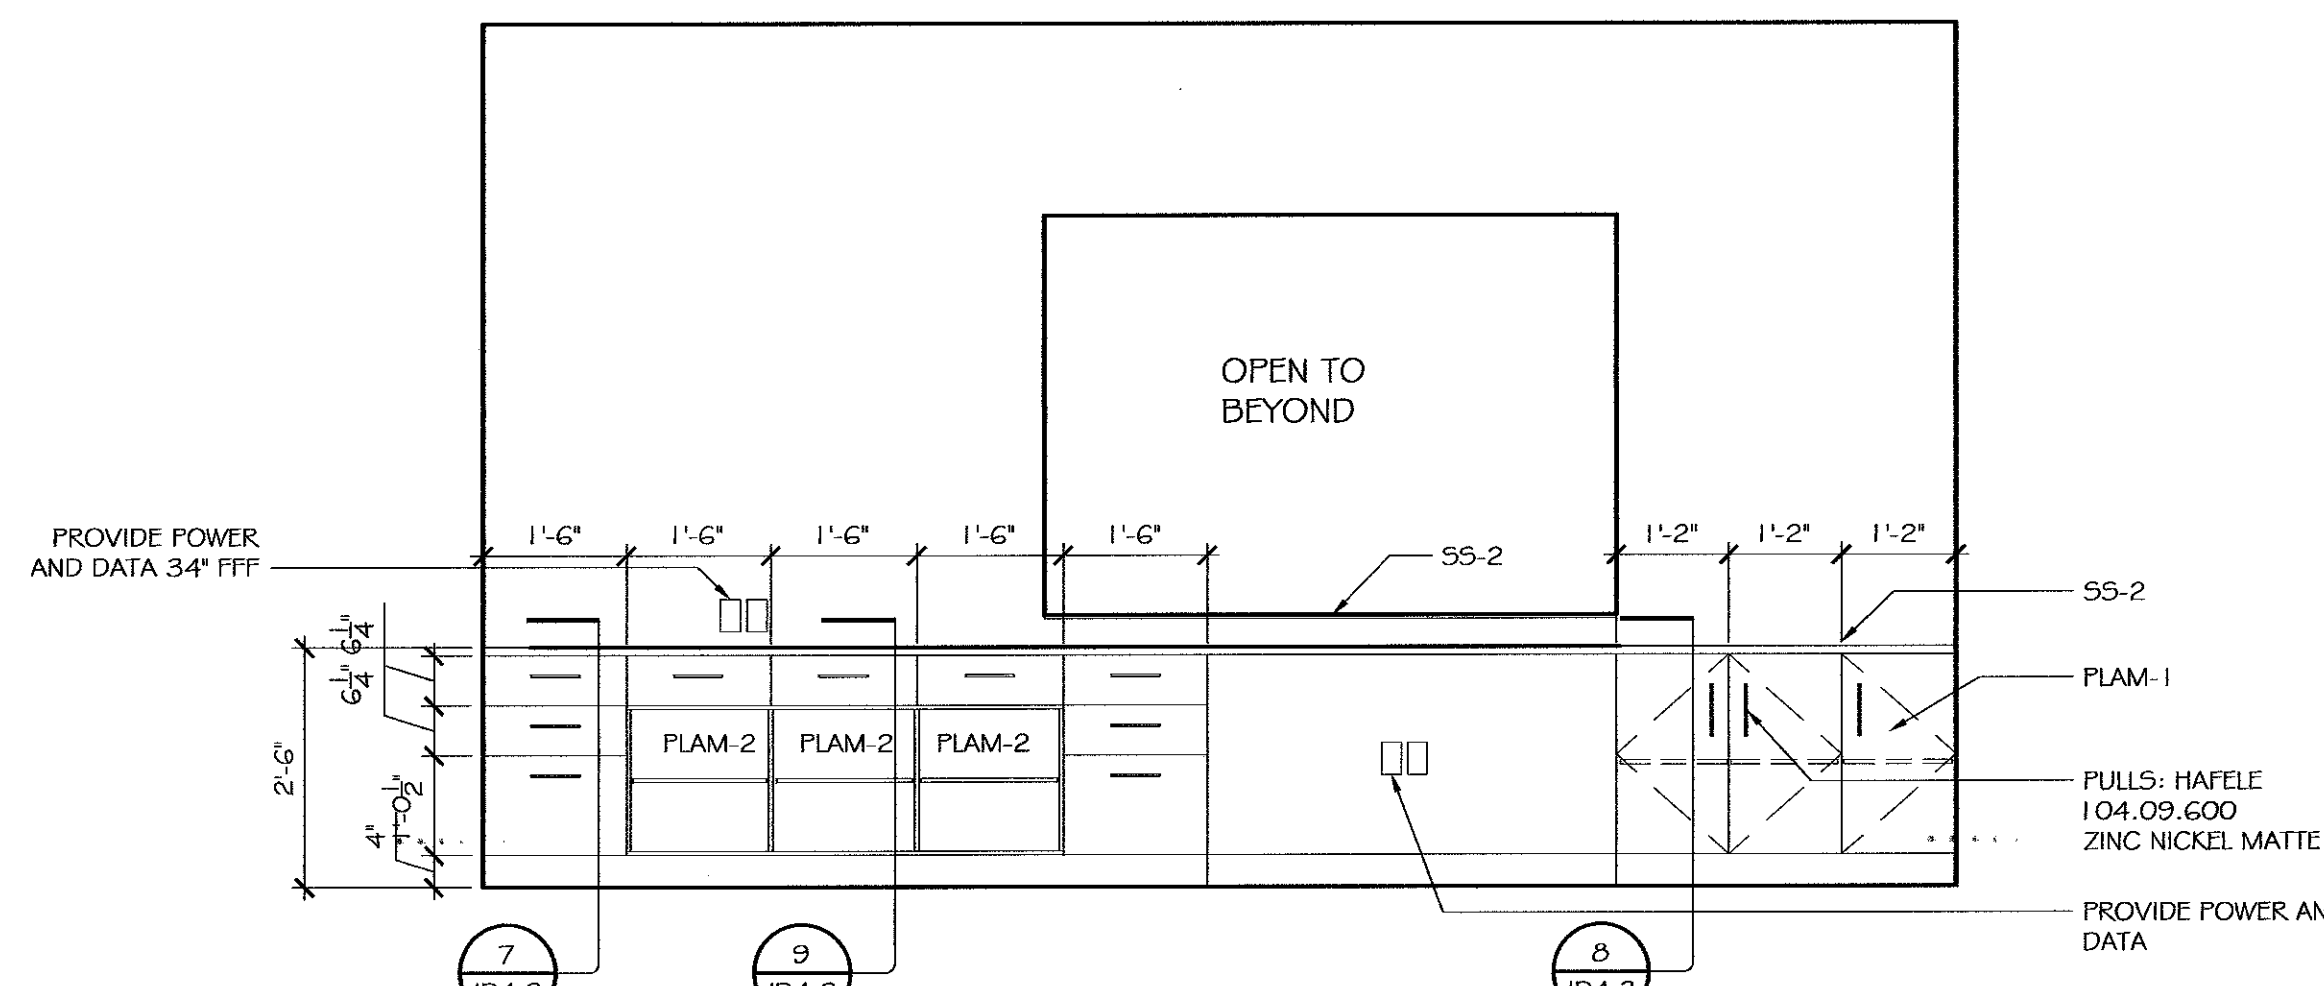


5 ELEVATION
ID4.3 ID4.3 SCALE: 1/2" = 1'-0"

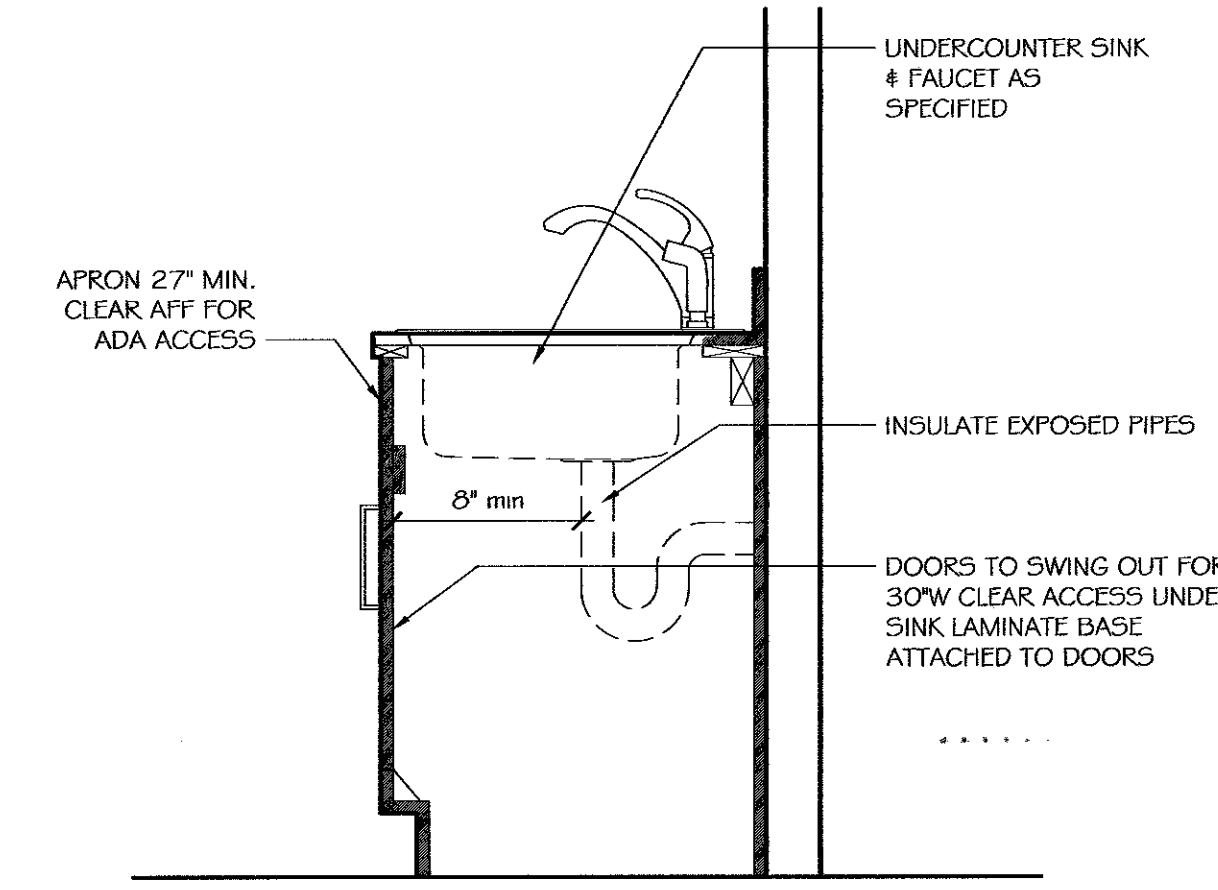


6 SECTION
ID4.3 ID4.3 SCALE: 1" = 1'-0"

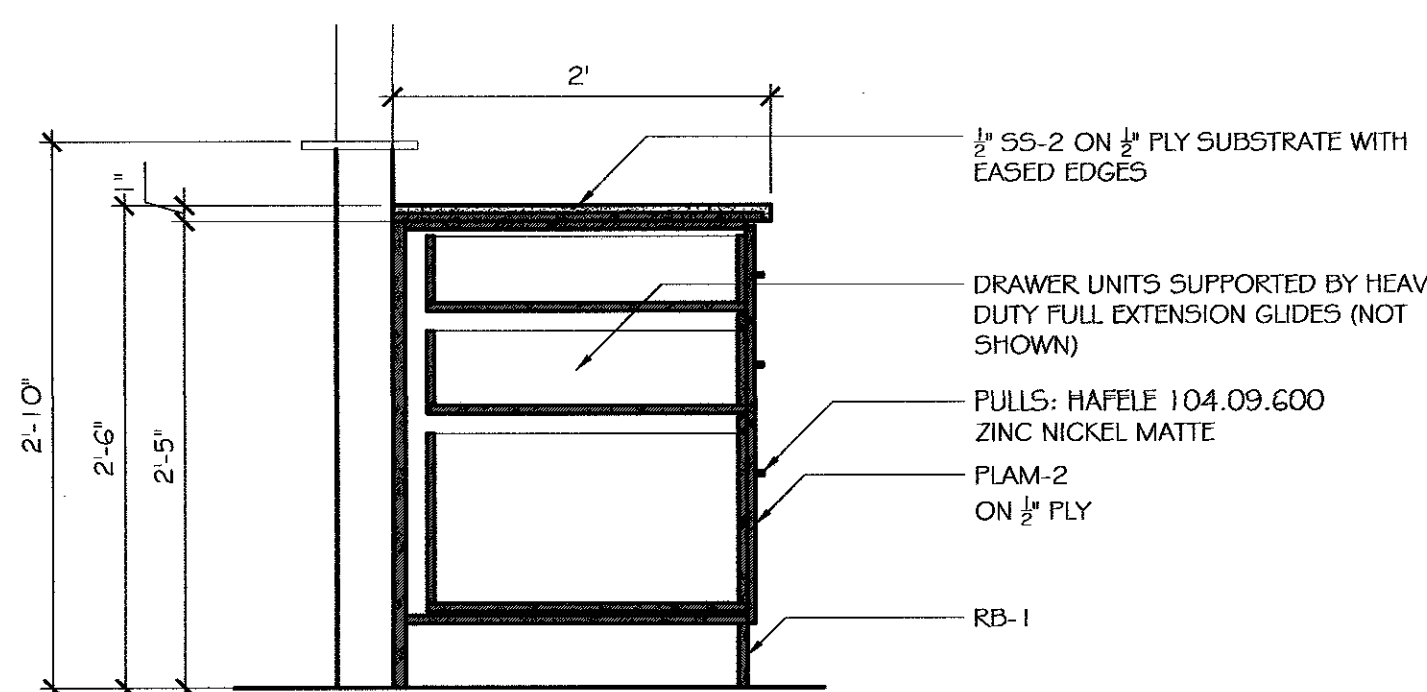

7 SECTION
ID4.3 ID4.3 SCALE: 1" = 1'-0"

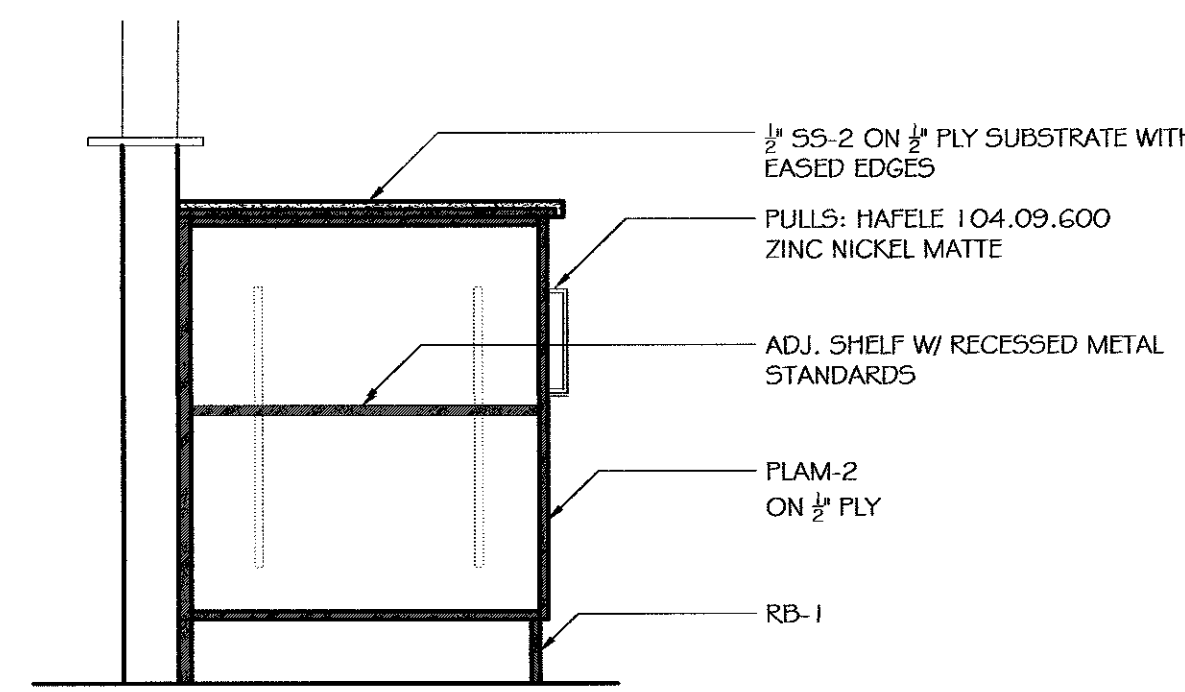

8 SECTION
ID4.3 ID4.3 SCALE: 1" = 1'-0"

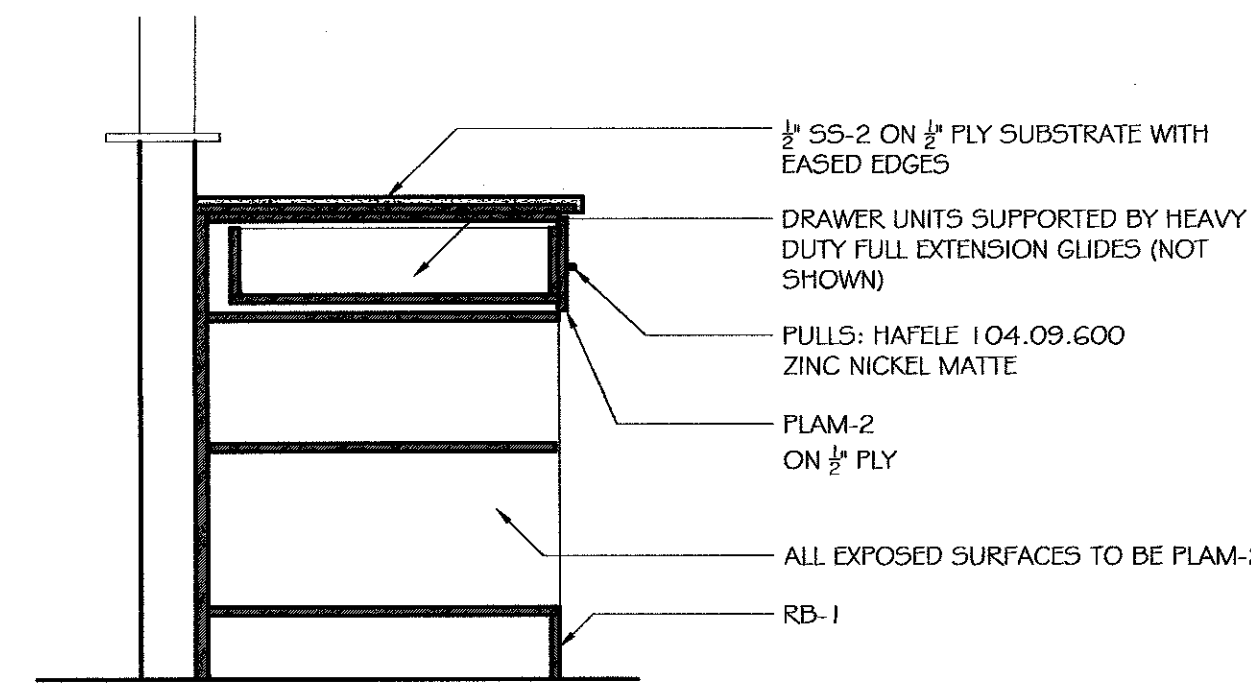

9 SECTION
ID4.3 ID4.3 SCALE: 1" = 1'-0"

CASEWORK GENERAL NOTES

- CONTRACTOR / FABRICATOR TO VERIFY ALL DIMENSIONS IN THE FIELD.
- ALL CASEWORK AND MILLWORK DRAWINGS ARE FOR THE PURPOSE OF INDICATING DESIGN INTENT.
- THESE DRAWINGS ARE NOT A SUBSTITUTE FOR FABRICATOR'S SHOP DRAWINGS.
- ALL SHOP DRAWINGS MUST BE SUBMITTED TO AND APPROVED BY KSA BEFORE WORK BEGINS.
- PROVIDE APPROPRIATE FIRE RATED WOOD BLOCKING FOR ALL WALL HUNG ITEMS.
- ALL EXPOSED INTERIOR SURFACES TO BE WHITE MELAMINE UNLESS NOTED OTHERWISE.

mbj ARCHITECTURE
A Professional Limited Company
GROVE PARK SQUARE
11637-B NUCKOLS ROAD
Richmond, Virginia 23069
☎ (804) 273-9811 fax: (804) 273-9843




**RAPPAHANNOCK
COMMUNITY COLLEGE**
CAMPUS RENOVATIONS
WARSAW + GLENN, VIRGINIA
PC: 260-17712

**WARSAW CAMPUS
CASEWORK ELEVATIONS & DETAILS**

Date: MAY 11, 2010

REVISIONS

NO.	DATE

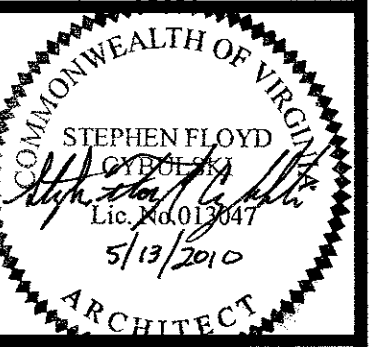

Sheet

ID4.3

File Number

99004-WARSAW-SHT-CDS

KSA

Design
Post Office Box 2105
Glen Allen, VA 23058
P: 804.527.0151
F: 804.527.0673
ksa@ksaarch.com